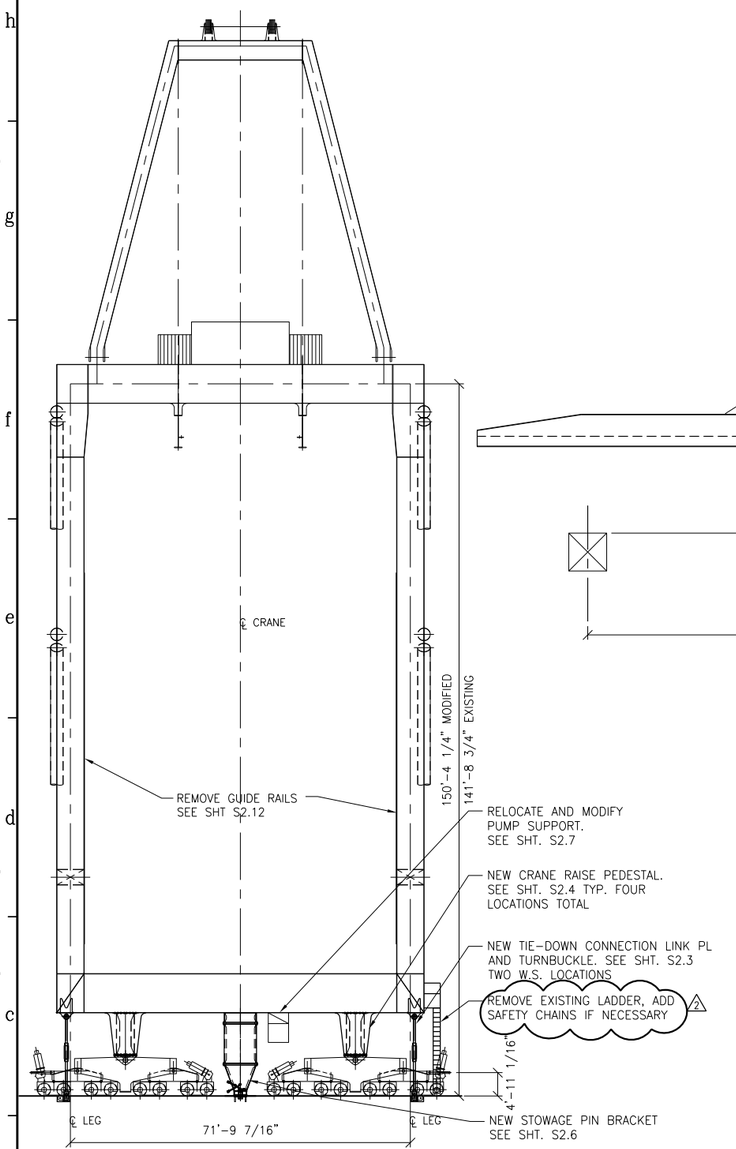

WATERSIDE ELEVATION

1/16" = 1'-0"

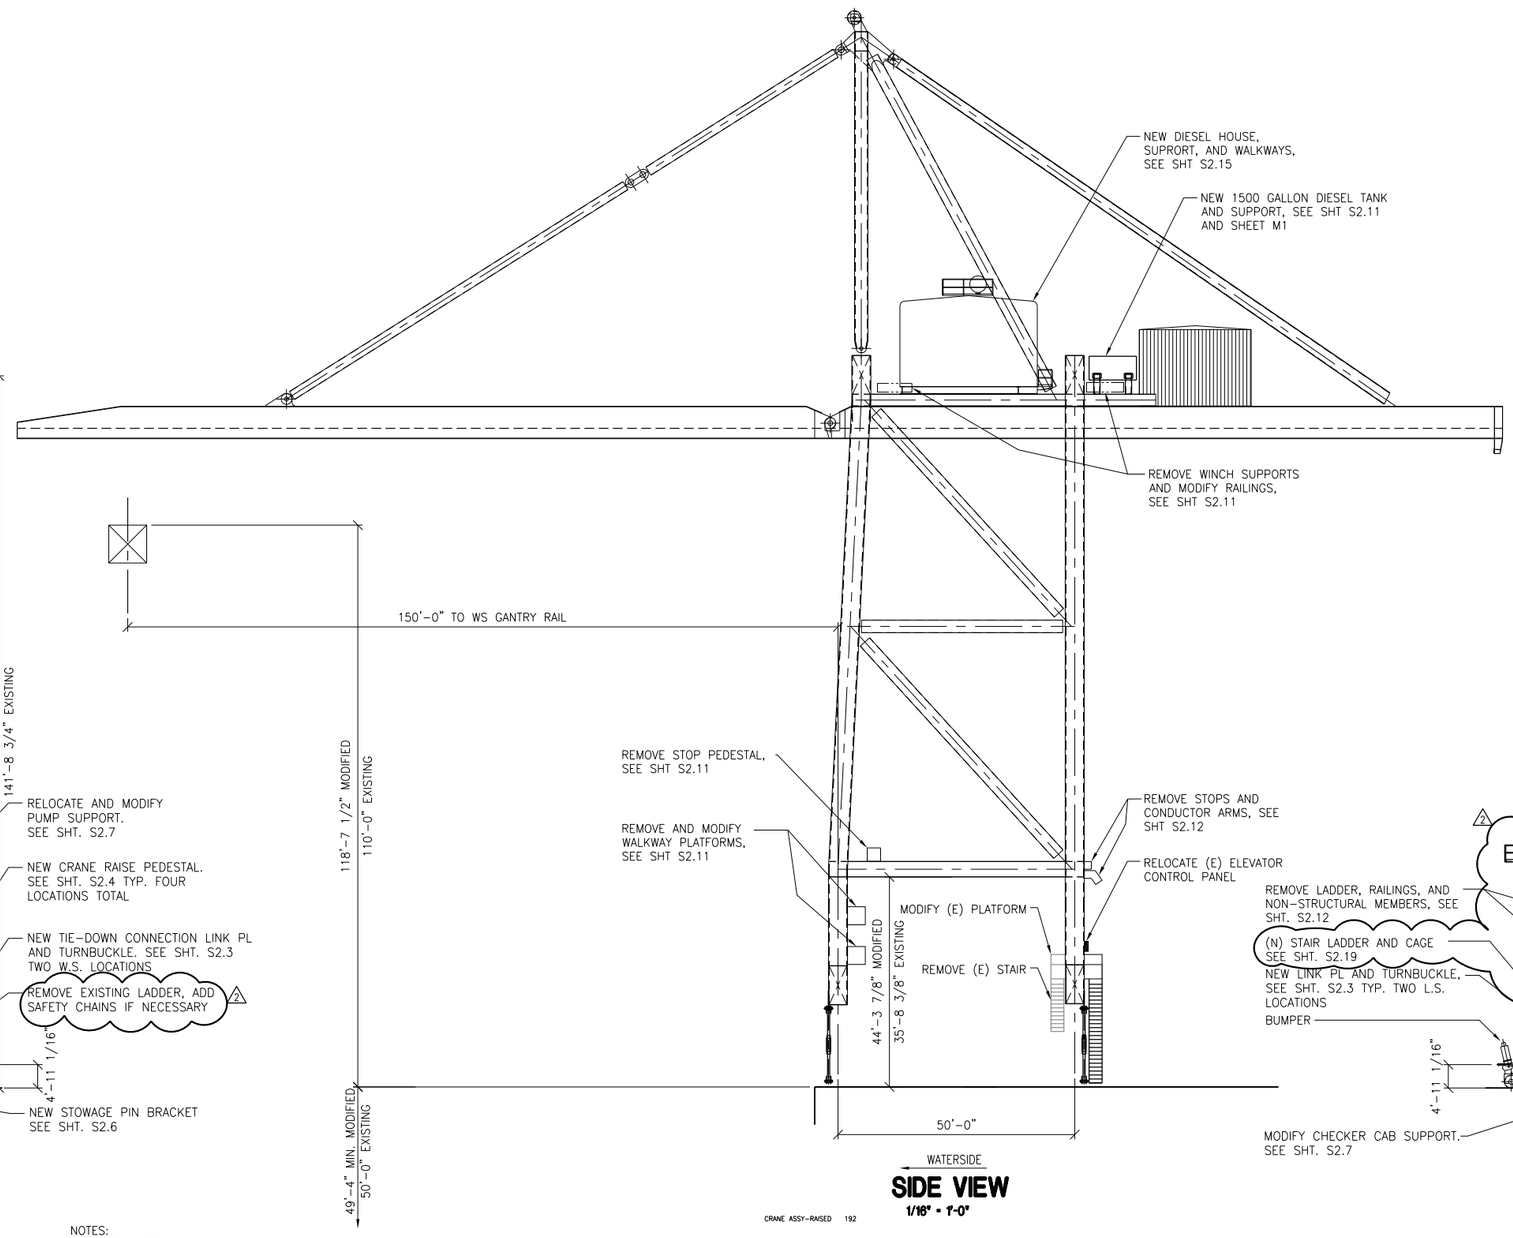

SIDE VIEW

1/16" = 1'-0"

CRANE ASSY-RAISED 192

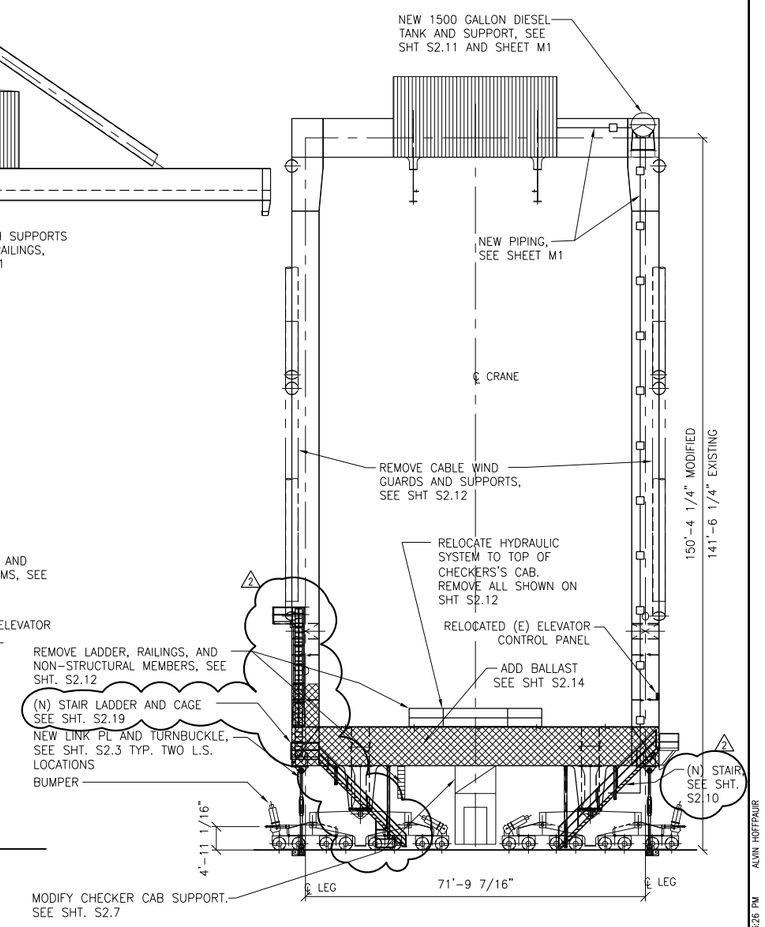

LANDSIDE ELEVATION

1/16" = 1'-0"

NOTES:
1. WORK NOT SHOWN:
   A. ELECTRICAL, SEE SPECIFICATION SECTION 16000.
   B. MODIFY WHARF CRANE STOP. SEE SHT S2.8
   C. MODIFY WESTERN CRANE BUMPERS ON EXISTING KONE #9428. SEE SHT. S2.9
   D. ADJUST MAIN HOIST LIMIT SWITCH.

No.	Revision	Date	By	Approved
2	NEW STAIR AND LADDER ADDED TO LS	11/14/07	AH	MJ
1	REVISED RAISE HEIGHT DIM'S.	12-14-05	JRD	MJ

PRINTED
11/14/2007
LIFTECH CONSULTANTS INC

COMMONWEALTH OF VIRGINIA
MICHAEL A. JORDAN
No 020248
PROFESSIONAL ENGINEER
FOR LIFTECH CONSULTANTS INC
SIGNATURE DATE: 04/24/06

Liftech
LIFTECH CONSULTANTS INC

VIRGINIA PORT AUTHORITY
MODIFICATIONS TO KONE CRANES
#9425, #9426, & #9427
PORTMOUTH MARINE TERMINAL

SCOPE OF WORK

Project No. J1499	
By JRD/AH	Sheet No. S2.2
Approved MJ	of
Date 7/15/05	Revision 2

Copyright © 2002 by Liftech Consultants Inc. A California Corporation All rights reserved
300 Lakeside DR 14 th Floor Oakland, CA 94612 510 832-5806
Original border size 525 x 812 mm.

\\Moe\J1499\J1499\Dwg\Current\Crane\S2-.dwg 11/14/2007 3:26 PM ALVIN HOFFPAUIR